



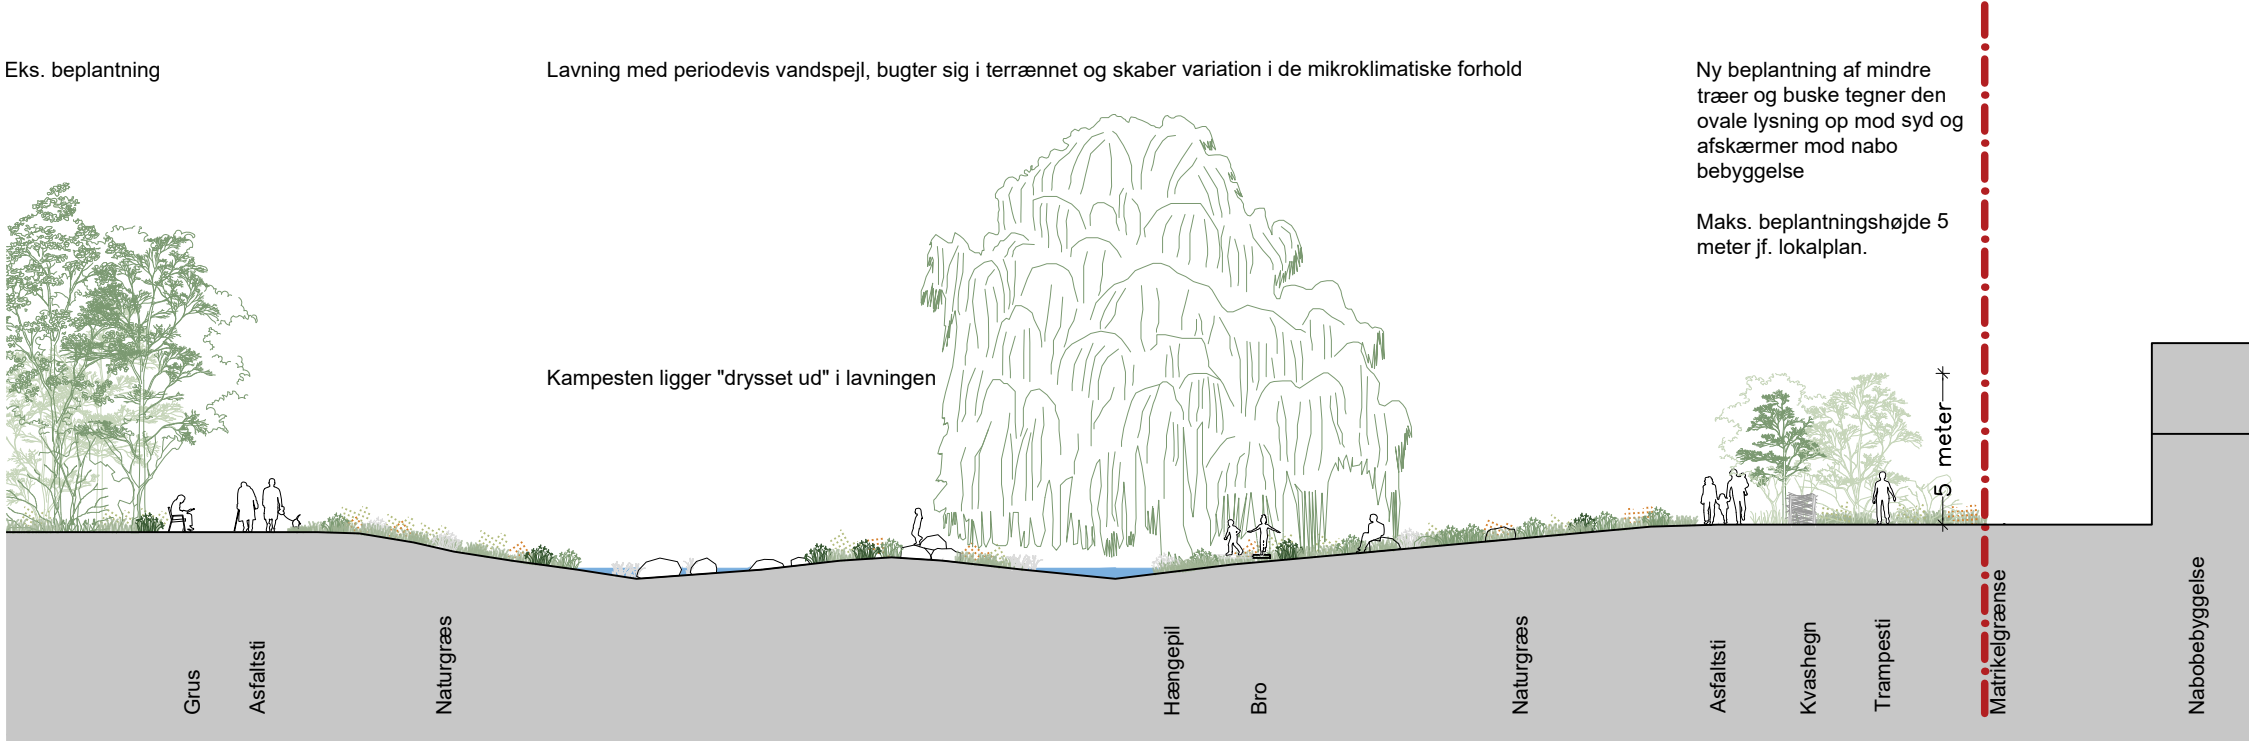

PRINCIPSNIT GENNEM LAVNING

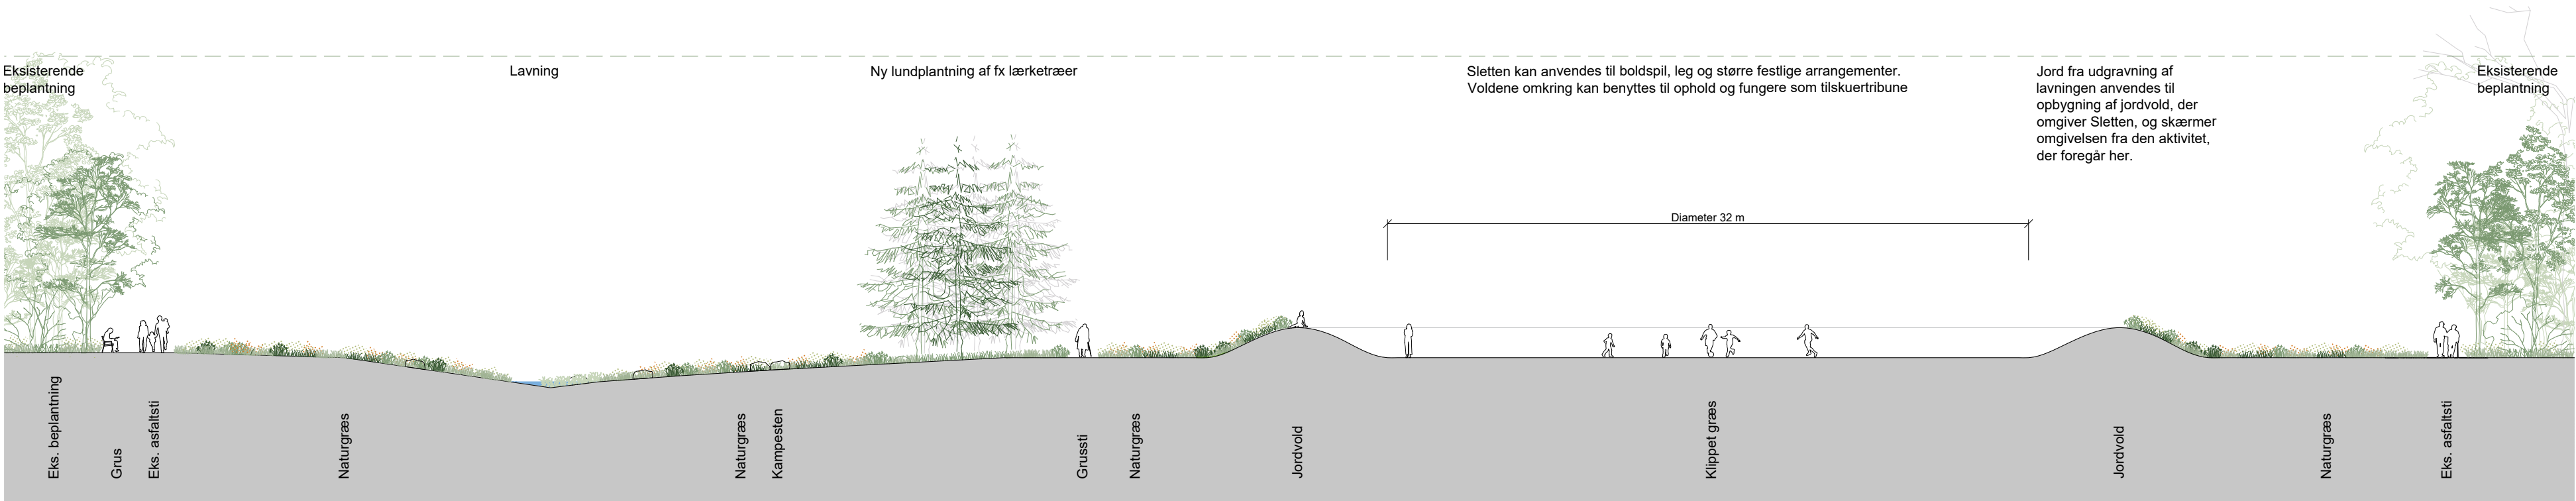

PRINCIPSNIT GENNEM SLETTEN

PLAND

Roholmparken
Skitseforslag - Principsnit

BEREGN./UDF./GODKENDT:	MÅL:	DATO:	SAG NR.:	TEGN. NR.:
	1:250	06.10.2026	833	LT02